


MONUMENT RECORD

STATE OF INDIANA ~ COUNTY OF MONROE

Section 24, Township 10 North, Range 2 West,

Monument Description & Remarks: 1" Iron Pipe found flush with ground and 2.5" North of another 1" Iron Pipe which was 1.3' above ground.

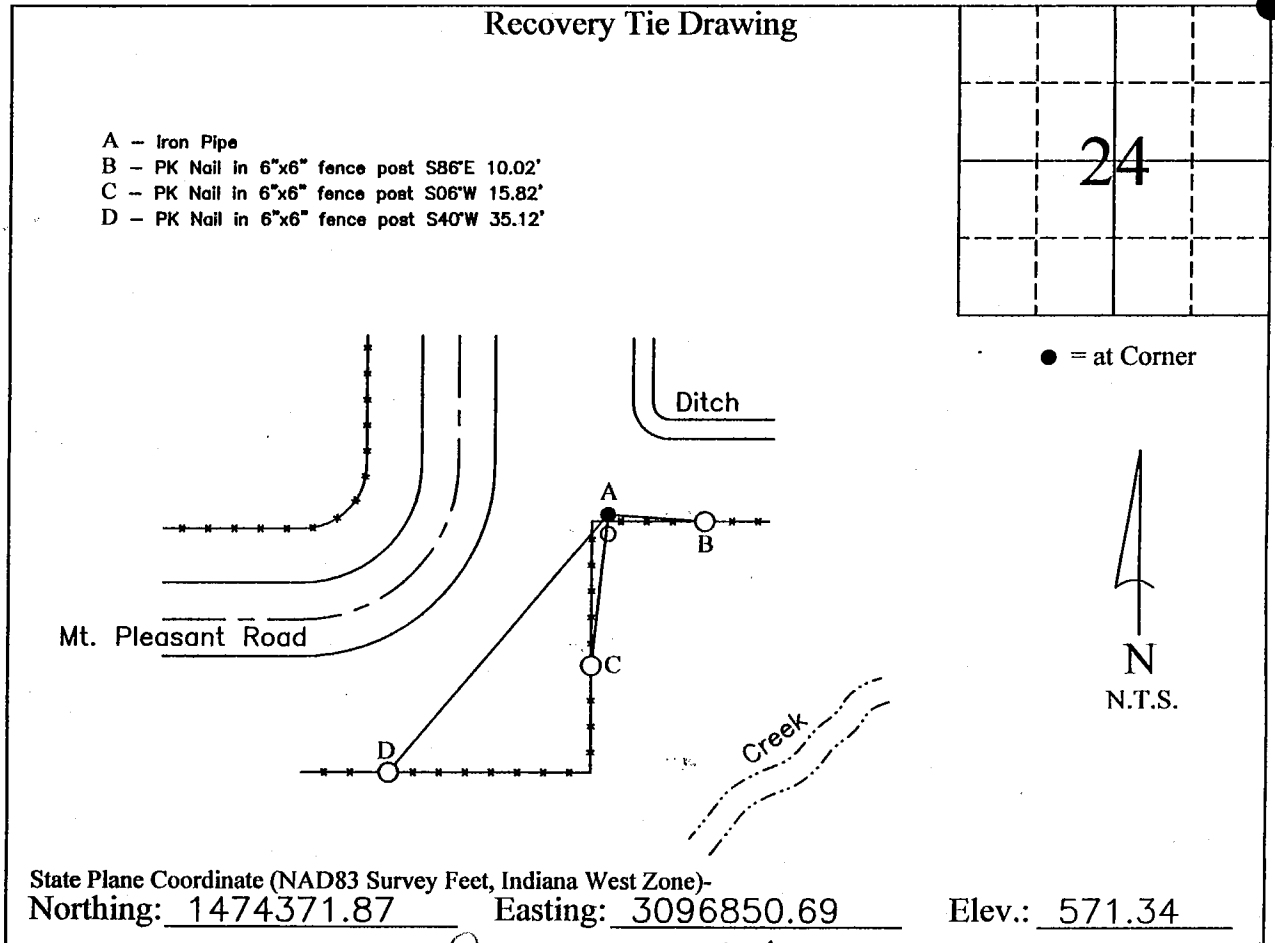

COMPLETED BY *Stu V. Farkas*

I, Ben E. Bledsoe, Registered Land Surveyor, here by certify that this document was prepared under my direction in accordance with the provisions of Section 17-3-64-4 through 17-3-64-8 of the Indiana Code, being Acts of 1965, Chapter 319; this 27th day of December, 2004 A.D.

Ben Bledsoe
 Indiana Registered Land Surveyor No. S0559



MONUMENT RECORD
State of Indiana - County of Monroe

Section: 24
Section: 19


Township: 10 North
Township: 10 North

Range: 2 West
Range: 1 West

Corner ID: Be Bl Y-13
Corner ID: Wash A-13

Monument Description & Remarks: Found 1" (o.d.) Iron Pipe at NE corner of section. Iron Pipe was flush with ground and 2.5" north of another 1" iron pipe which was 1.3' out of ground. Field checked with Mike Mundy, R.L.S. (1/17/98).

References on file in the County Surveyor's Office: Mike Mundy survey dated May, 1995.

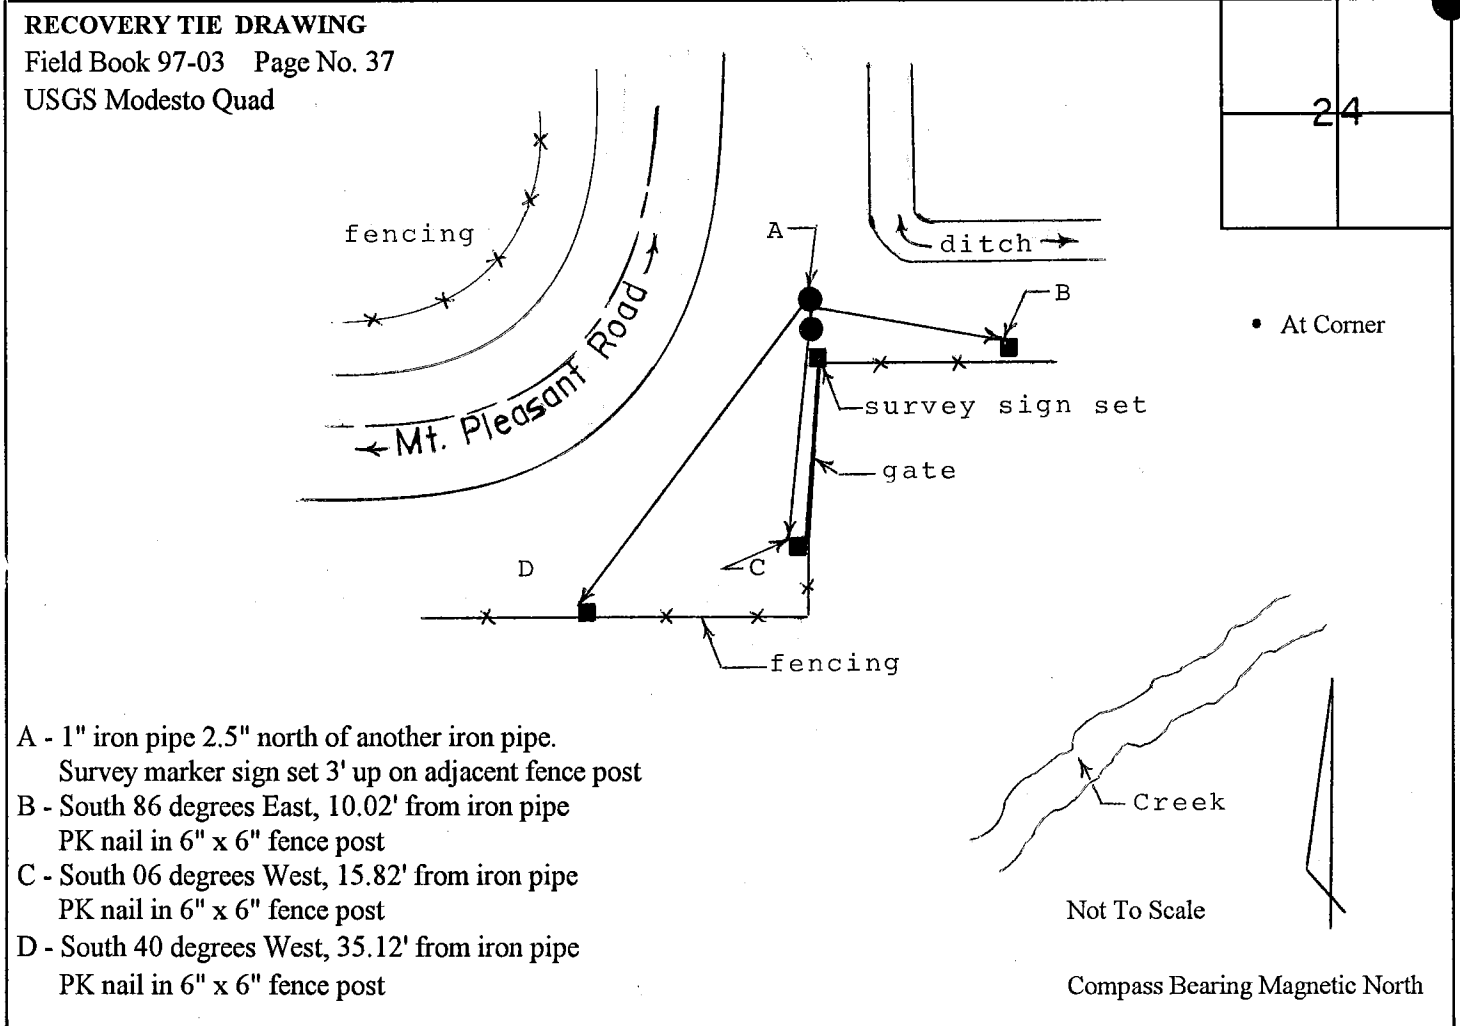

I, Kevin P. Enright, Monroe County Surveyor, hereby certify that this document was prepared under my direction in accordance with the provisions of Section 36-2-2-32 of the Indiana Code; and the above data is given under my hand and seal this 16th day of October, 1997.

Kevin P. Enright

Administered by: Surveyor Review Board

